GENERAL DEVELOPMENT PLAN FOR TORREY HILLS NEIGHBORHOOD PARK

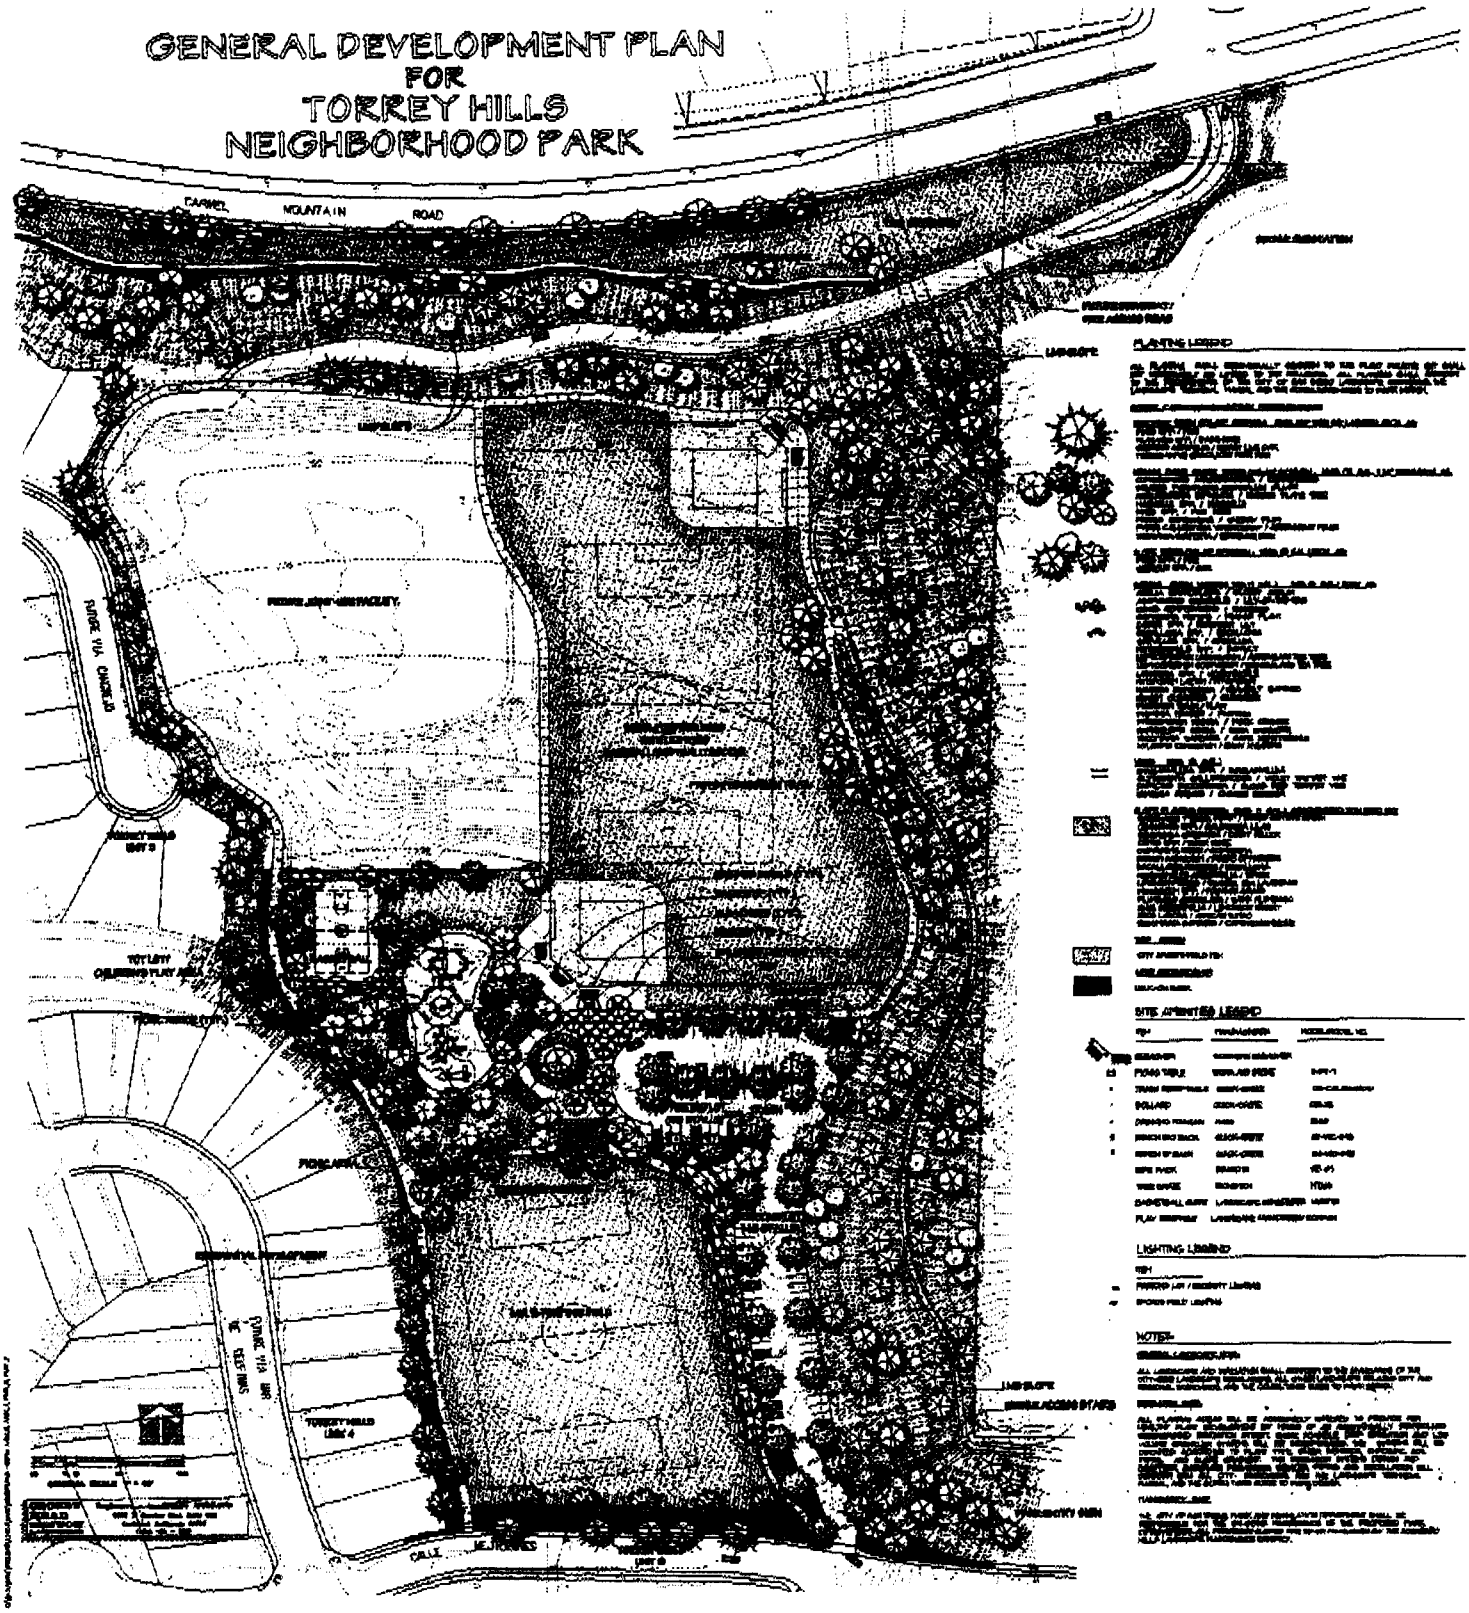

M-14